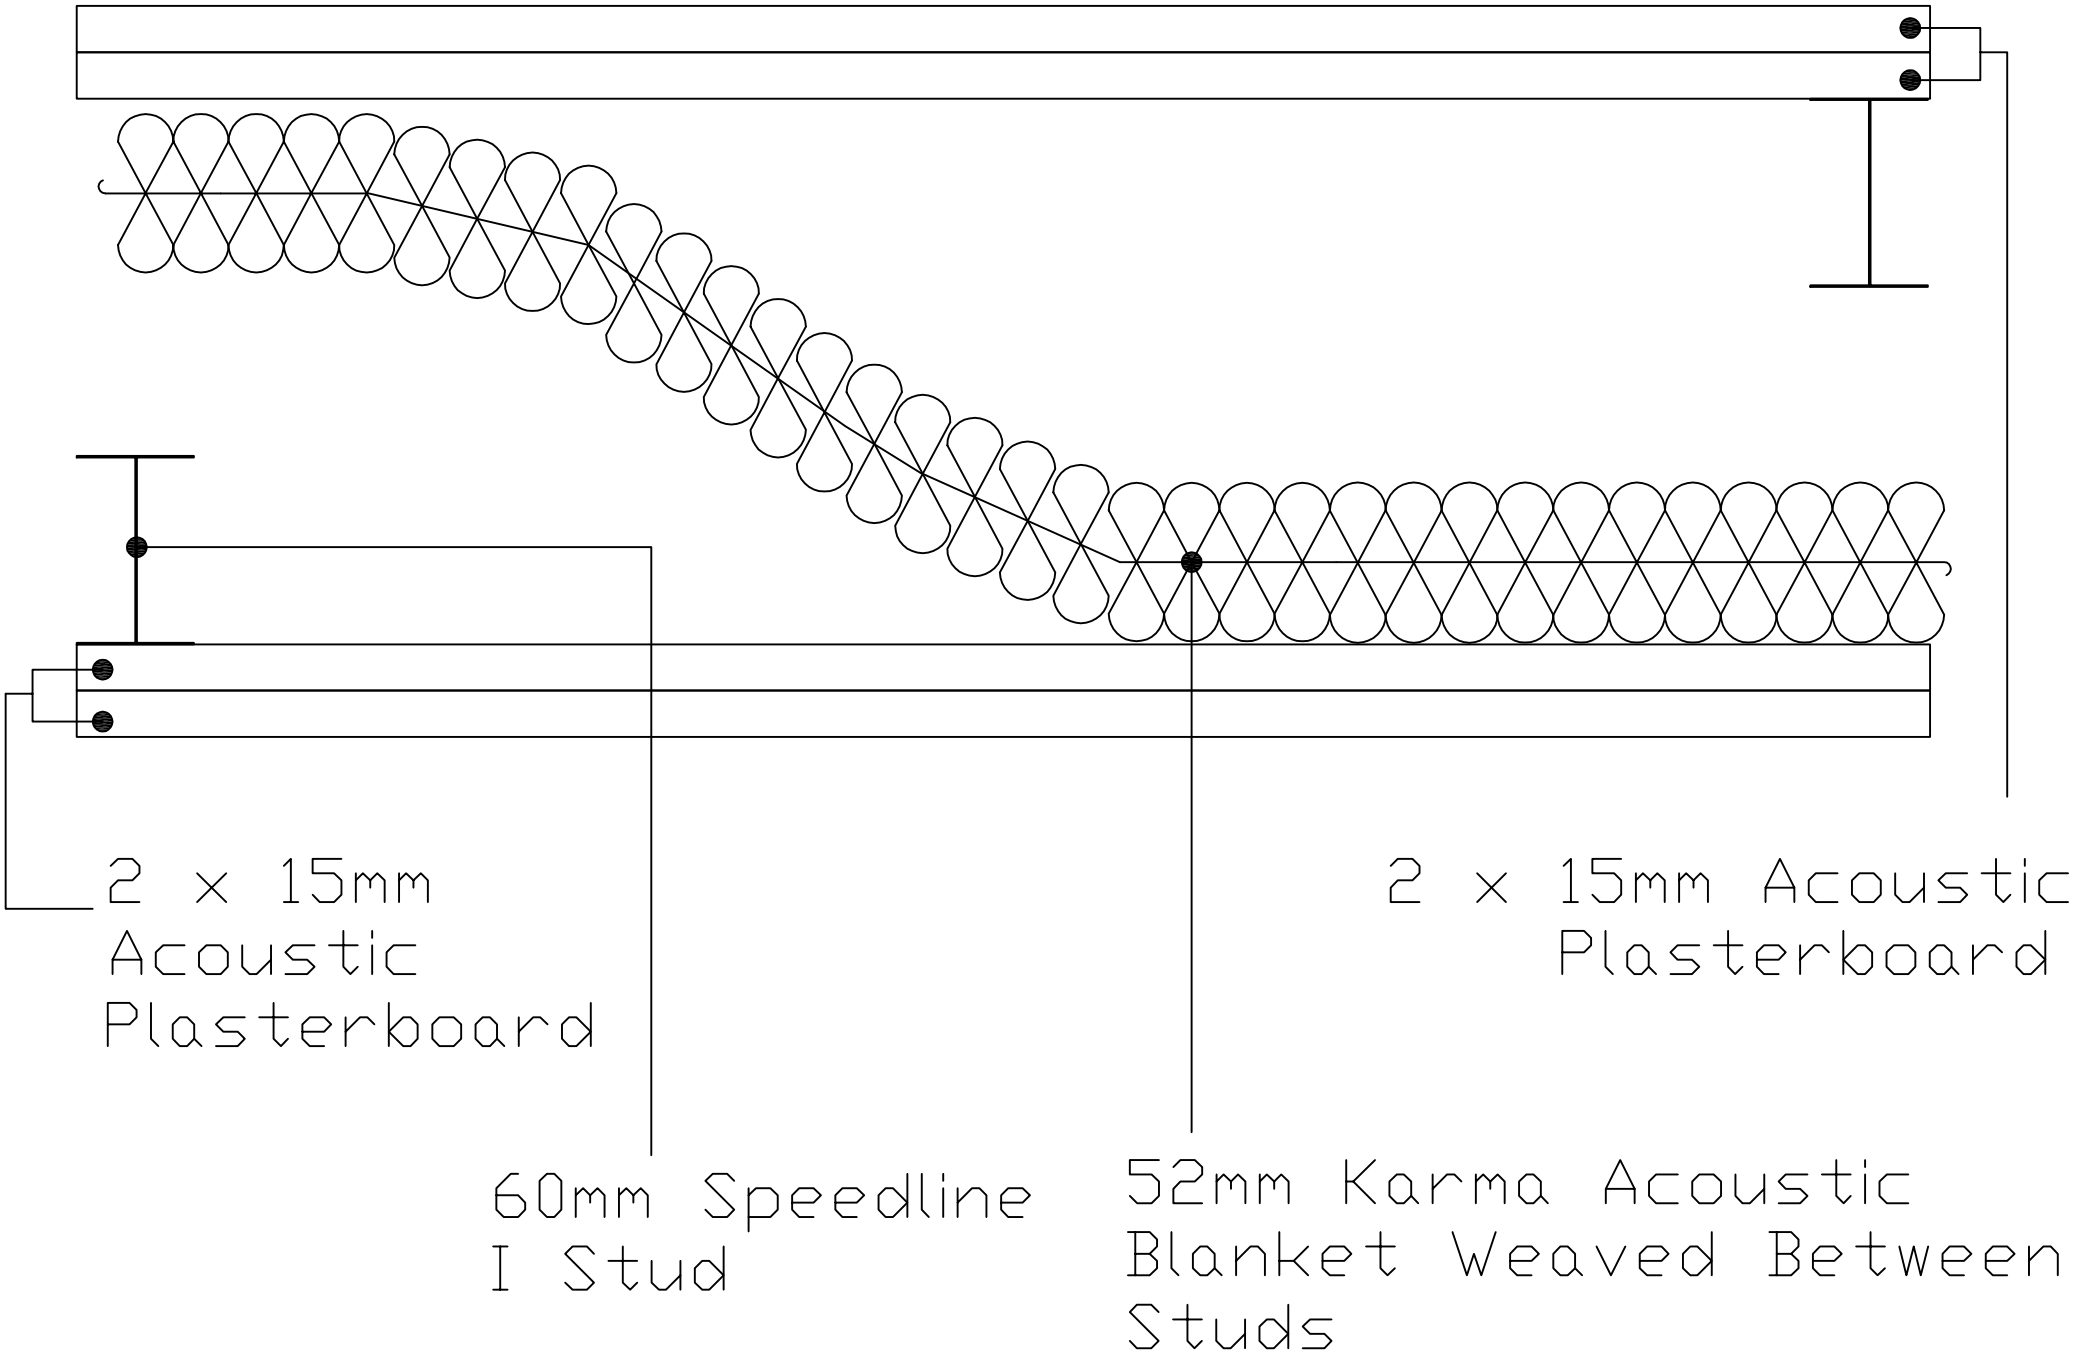
2 x 15mm
Acoustic
Plasterboard
2 x 15mm Acoustic
Plasterboard
60mm Speedline
I Stud
52mm Karma Acoustic
Blanket Weaved Between
Studs